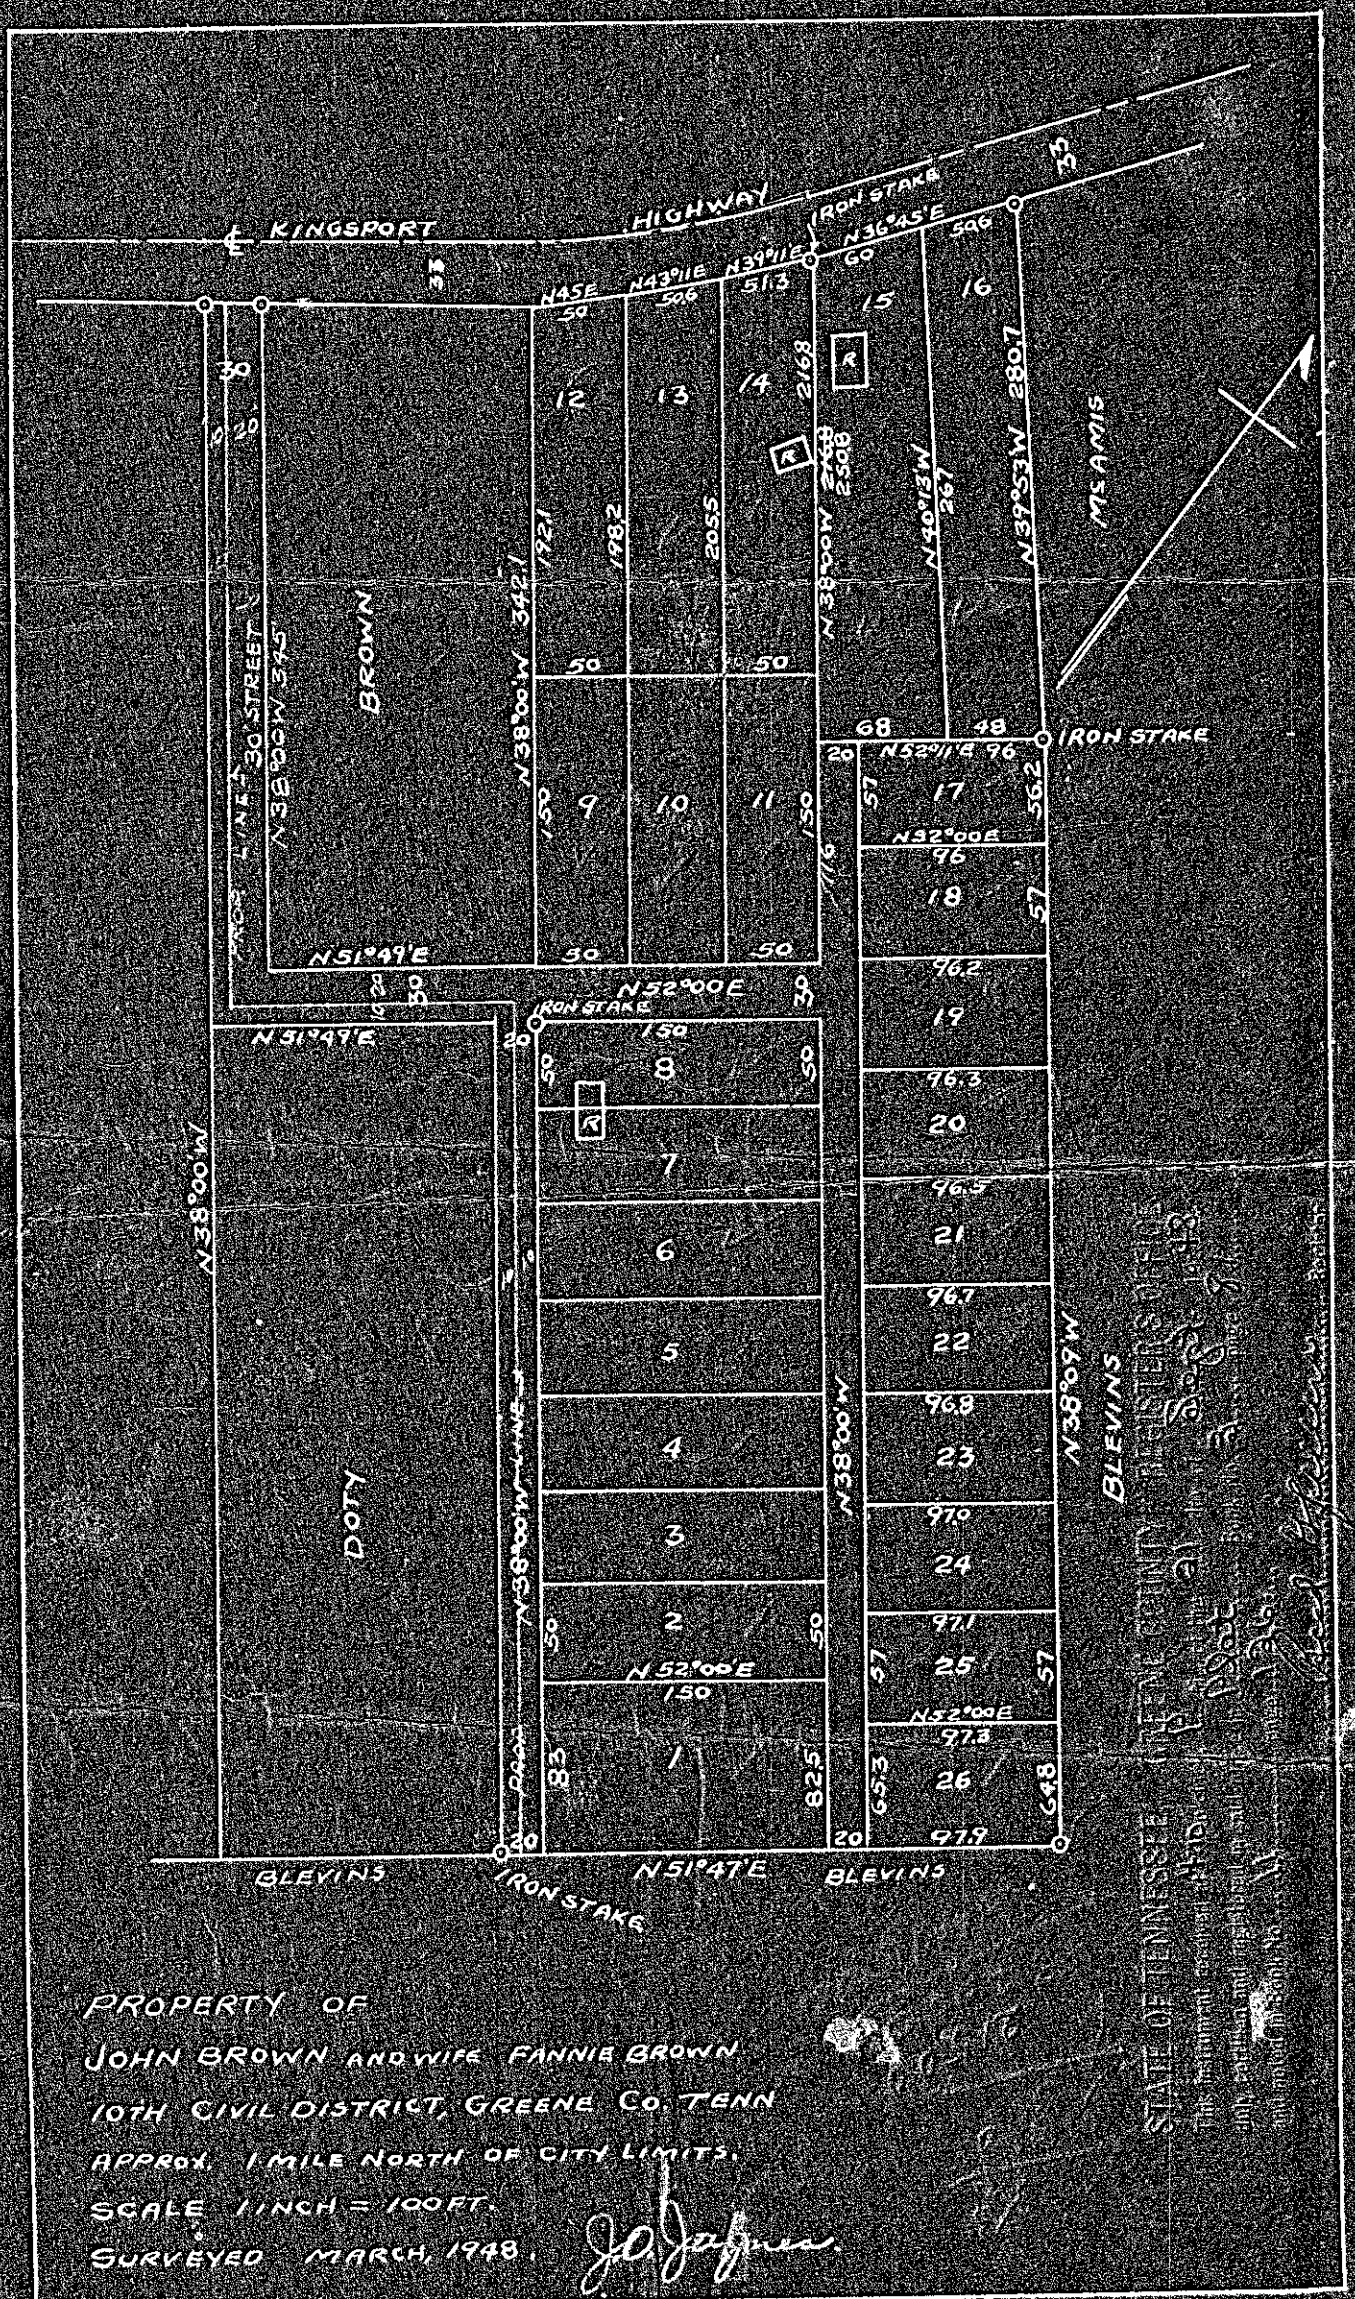

℄ KINGSPORT HIGHWAY
IRON STAKE
N36°45'E
N45E
N43°11E
N39°11E
N38°00'W 342'
N38°00'W 345'
N38°00'W 2508'
N40°13'W 267'
N36°53'W 280.7'
N52°11'E 96
N52°00E 96
N52°00E 150
N51°49E
N51°47'E
N38°00'W
BROWN
DOTY
BLEVINS
M. ANIS
STATE OF TENNESSEE
IRON STAKE
PROPERTY OF
JOHN BROWN AND WIFE FANNIE BROWN
10TH CIVIL DISTRICT, GREENE CO. TENN
APPROX. 1 MILE NORTH OF CITY LIMITS.
SCALE 1 INCH = 100 FT.
SURVEYED MARCH, 1948.
J. O. Jones